
CIRCUIT #	DISTRIBUTION CENTER PANEL LABEL	COLOR	FUSE
1	MAIN TV	YELLOW	15A
2	MONITOR PANEL	ORANGE	15A
3	LR CEILING LIGHTS	BROWN	15A
4	FURNACE / REFER	GREEN	15A
5	BATH / HALL / VANITY	PURPLE	15A
6	KITCHEN / CURB SIDE	BLUE	15A
7	REAR OVERHEAD / TRUNK LIGHTS	RED	15A
8	BR / OUTSIDE 12V TV	GRAY	15A
9	ROOF FANS / EC	TAN	15A
10	OUTSIDE EC	BLACK	15A

CIRCUIT #	BATTERY CONTROL CENTER PANEL LABEL	COLOR	FUSE
1	EMERGENCY START SWITCH (HOT)	GRAY	F-1
2	LIVING ROOM SLIDE-OUT	GREEN	F-2
3	BOOMERANG / TV OUTSIDE ENT CNTR	PINK	F-3
4	KITCHEN SLIDE-OUT	RED	F-4
5	ELECTRIC SEAT / DASH RADIO	YELLOW	F-5
6	BEDROOM SLIDE	BLACK	F-6
7	AUX / SUBWOOFER	BLUE	F-7
8	AWNING	BROWN	F-8
9	ARTIC PAC HEATERS	VIOLET	F-9
10	GROUND	WHITE	
11	BIM IGNITION	RED	
12	IGNITION IN	ORANGE	
13	EMERGENCY START SWITCHED	TAN	

NOTE:
ENTERTAINMENT CENTER IS AN OPTION AVAILABLE ON ALL FLOOR PLANS
BUNK IS AN OPTION AVAILABLE ON ALL FLOOR PLANS

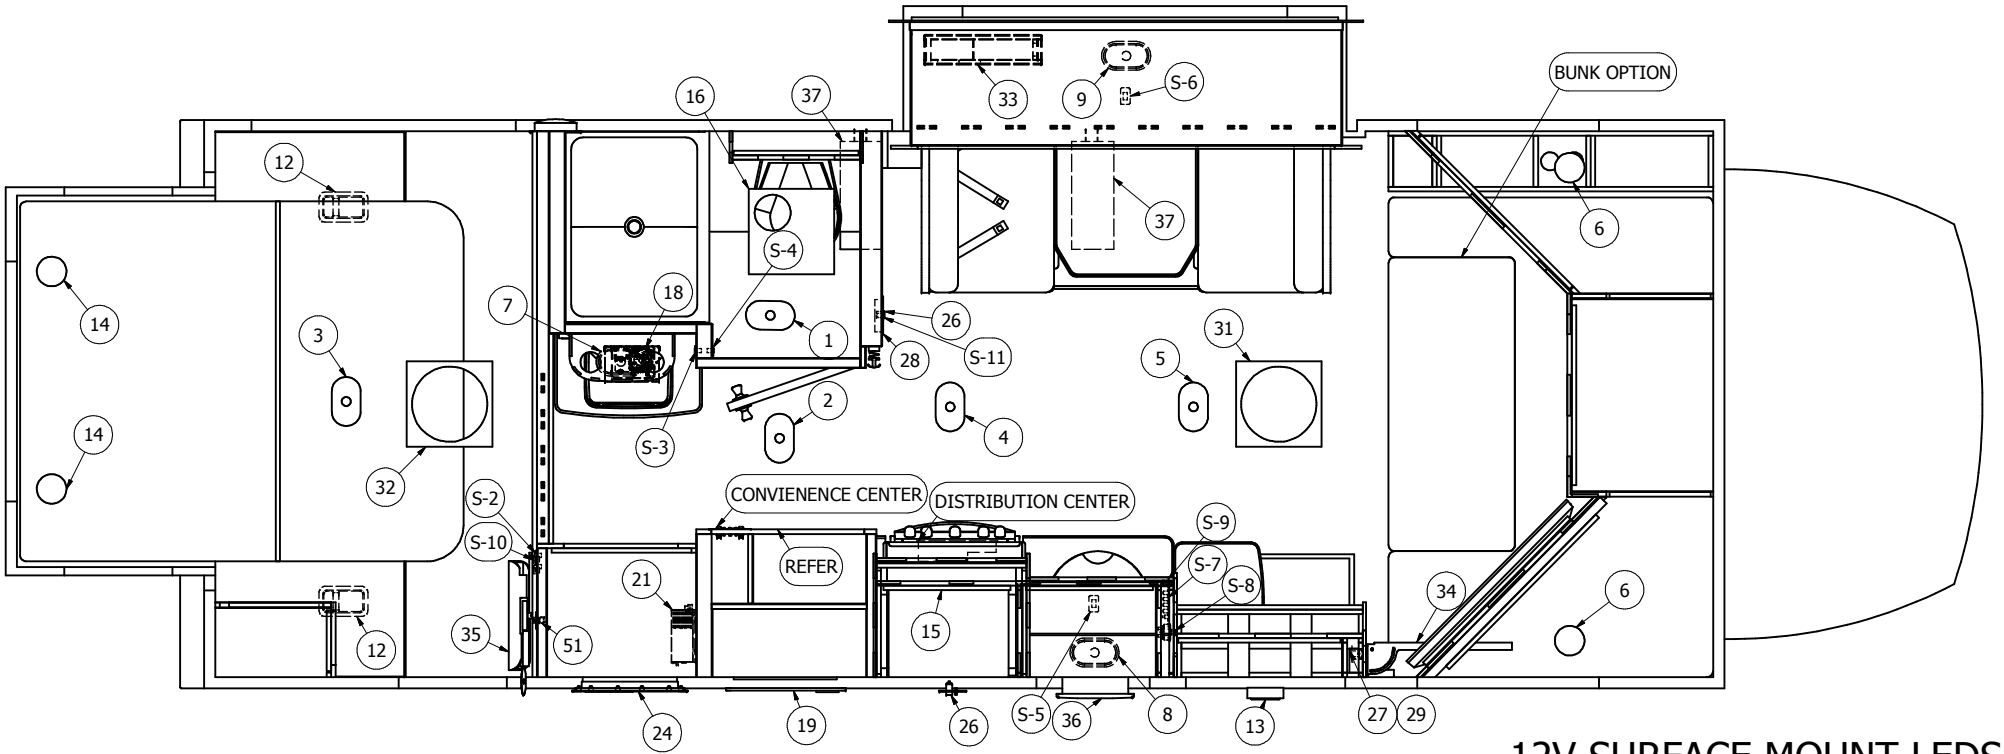

12V SURFACE MOUNT LEDS

Used On
24R
2400 SS
2401 FR

UNLESS OTHERWISE SPECIFIED: DIMENSIONS ARE IN INCHES TOLERANCES
FRACTIONS ± 1/8 ANGULAR ± 0.5°
DECIMALS .XX ± .050 .XXX ± .010

▽ DENOTES CRITICAL ITEM - CODE OR FMVSS

FOREST RIVER INC, CLASS C DIVISION

Title: DIAGRAM, ELECTRICAL - 24R

DRAWN BY	DATE	Class Code	Drawing number	Rev
gmwewe	8/29/2013	620	603802	

AN AUTODESK INVENTOR DRAWING N/A Sheet: 1 of 6

REV	DESCRIPTION	DATE	BY	UNIT#

REVISION HISTORY

FOREST RIVER CLAIMS PROPRIETARY RIGHTS IN THE MATERIAL DISCLOSED HEREON. NEITHER THIS DRAWING NOR ANY REPRODUCTION THEREOF MAY BE USED TO MANUFACTURE ANYTHING WITHOUT WRITTEN PERMISSION FROM FOREST RIVER

ITEM #	DESCRIPTION	WATTS	AMPS	QTY	TOTAL AMPS	CIRCUIT #	COLOR
1	LIGHT, PANCAKE LED (BATH CEILING)	7.20	0.60	1	0.60	5	PURPLE
2	LIGHT, PANCAKE LED (KIT/CEILING)	7.20	0.60	1	0.60	3	BROWN
3	LIGHT, PANCAKE LED (BR CEILING)	7.20	0.60	1	0.60	3	BROWN
4	LIGHT, PANCAKE LED (LR REAR)	7.20	0.60	1	0.60	3	BROWN
5	LIGHT, PANCAKE LED (LR FRONT)	7.20	0.60	1	0.60	3	BROWN
6	LIGHT, PANCAKE SINGLE (BUNK)	2.52	0.21	2	0.42	9	TAN
7	LIGHT, PANCAKE LED (VANITY)	7.20	0.60	1	0.60	5	PURPLE
8	LIGHT, PANCAKE LED (KITCHEN OH)	7.20	0.60	1	0.60	6	BLUE
9	LIGHT, PANCAKE LED (DINETTE OH)	7.20	0.60	1	0.60	3	BROWN
10	LIGHT, 3" LED (**EC** OPTION)	1.56	0.13	4	0.52	9	TAN
11	LIGHT, PANCAKE LED (S/O OH)	7.20	0.60	1	0.60	3	BROWN
12	LIGHT, PANCAKE SINGLE (TRUNK)	18.96	1.58	2	3.16	7	RED
13	LIGHT, PORCH	18.96	1.58	1	1.58	6	BLUE
14	LIGHT, PANCAKE LED (READING)	2.52	0.21	2	0.42	7	RED
15	FAN / LIGHT, (KITCHEN STOVE VENT)	42.00	3.50	1	3.50	6	BLUE
16	FAN, BATH	19.80	1.65	1	1.65	9	TAN
17	AC CONTROL MODULE	0.00	0.00	1	0.00	9	TAN
18	PUMP, WATER	90.00	7.50	1	7.50	2	ORANGE
19	FURNACE	96.00	8.00	1	8.00	4	GREEN
20	CONVENIENCE CENTER	0.60	0.05	1	0.05	2	ORANGE
21	CONVERTER, 12V	0.00	0.00	1	0.00		
22	DISTRIBUTION CENTER	0.00	0.00	1	0.00		
23	HEATER, WATER	0.00	0.00	1	0.00	2	ORANGE
24	STEREO, DASH	180.00	15.00	1	15.00	11	YELLOW
25	RECEPT, 12V / COAX (BR)	60.00	5.00	1	5.00	8	GRAY
26	RECEPT, 12V	0.00	0.00	2	0.00	7	RED
27	RECEPT, 12V / COAX (BOOSTER)	91.20	7.60	1	7.60	1	YELLOW
28	DETECTOR, LP / CO	0.96	0.08	1	0.08	6	BLUE
29	BOOSTER, ANTENNA	0.00	0.00	1	0.00	1	YELLOW
30	REFER	18.00	1.5	1	1.50	4	GREEN

ITEM #	DESCRIPTION	WATTS	AMPS	QTY	TOTAL AMPS	CIRCUIT #	COLOR
31	FAN, LR FANTASTIC	26.40	2.20	1	2.20	9	TAN
32	FAN, FANTASTIC (BR)	26.40	2.20	1	2.20	9	TAN
33	SUBWOOFER, JENSEN	180.00	15.00	1	15.00	12	BLUE
*34	TV,JENSEN 12V (OPTIONAL)	90.00	7.50	1	0.00	1	YELLOW
*35	TV, JENSEN 12V , BR	60.00	5.00	1	0.00	8	GRAY
36	STEREO, JENSEN (OUTSIDE EC)	120.00	10.00	1	10.00	10	BLACK
37	HEATER PAD, ARCTIC PAC	72.00	6.00	2	12.00	14	VIOLET
38	LIGHT, AWNING	58.20	4.85	1	4.85	13	BROWN
39	LIGHT, DS OUTSIDE (SCARE)	25.20	2.10	1	2.10	3	BROWN

	SWITCHES	COLOR
S-1	SWITCH, DOUBLE (EC LIGHTS)	TAN
S-2	SWITCH, SINGLE (BR CEILING)	PINK
S-3	SWITCH, SINGLE (VANITY)	PURPLE
S-4	SWITCH, SINGLE (BATH)	PURPLE
S-5	SWITCH, SINGLE (KITCHEN O/H)	BLUE
S-6	SWITCH, SINGLE (S/O O/H)	BROWN
S-7	SWITCH, 5-WAY (STEP WELL)	BLUE
S-8	SWITCH, 12V DISCONNECT	
S-9	SWITCH, AWNING	BROWN
S-10	SWITCH, BR S/O	
S-11	SWITCH, DINETTE S/O	

12V SURFACE MOUNT LEDS

DESCRIPTION	FUSE PANEL	COLOR	TOTAL CIRCUIT AMPS	TOTAL W/ OPTIONS
TOTAL - CIRCUIT #1 (15A)	DC	YELLOW	7.60	7.60
TOTAL - CIRCUIT #2 (15A)	DC	ORANGE	7.55	7.55
TOTAL - CIRCUIT #3 (15A)	DC	BROWN	3.60	5.70
TOTAL - CIRCUIT #4 (15A)	DC	GREEN	9.50	9.50
TOTAL - CIRCUIT #5 (15A)	DC	PURPLE	1.20	1.20
TOTAL - CIRCUIT #6 (15A)	DC	BLUE	5.76	5.76
TOTAL - CIRCUIT #7 (15A)	DC	RED	3.58	3.58
TOTAL - CIRCUIT #8 (15A)	DC	GRAY	5.00	5.00
TOTAL - CIRCUIT #9 (15A)	DC	TAN	2.59	6.99
TOTAL - CIRCUIT #10 (15A)	DC	BLACK	0.00	10.00
TOTAL - CIRCUIT #11 (J-5) (15A)	BCC	YELLOW	15.00	15.00
TOTAL - CIRCUIT #12 (J-7) (15A)	BCC	BLUE	0.00	15.00
TOTAL - CIRCUIT #13 (J-8) (15A)	BCC	BROWN	0.00	4.85
TOTAL - CIRCUIT #14 (J-9) (15A)	BCC	VIOLET	0.00	12.00
BATTERY CONTROL CENTER TOTAL CIRCUIT LOAD				46.85
TOTAL 12V CIRCUIT LOAD			**46.38**	**109.73**
CONVERTER SIZE			**31.595**	**47.4325**
Formula = 100% of first 20A+50% of 2nd 20A+25% of rest of amps				

LEGEND:
PLEASE REFER TO CHART FOR DESCRIPTIONS
* - AMPS REFLECT 12V RECEPT TO THE LEFT
(**EC**) - ENTERTAINMENT CENTER
S - INDICATES A SWITCH FROM CHART

NOTE
WHEN SERVICING, THE WIRE COLORS AT THE COMPONENT MAY DIFFER FROM THE ACTUAL CIRCUIT COLOR AT THE FUSE PANELS
SOME UNITS HAVE 2 CIRCUITS WITH THE SAME COLOR
REPLACEMENT BULBS FOR PANCAKE LIGHTS IS BULB **921**
REPLACEMENT BULBS FOR SCARE LIGHT IS BULB **1156**

Used On
24R
2400 SS
2401 FR

UNLESS OTHERWISE SPECIFIED: DIMENSIONS ARE IN INCHES
TOLERANCES
FRACTIONS ± 1/8 ANGULAR ± 0.5'
DECIMALS .XX ± .050 .XXX ± .010

▽ **DENOTES CRITICAL ITEM - CODE OR FMVSS**

FOREST RIVER INC, CLASS C DIVISION

Title: DIAGRAM, ELECTRICAL - 24R

DRAWN BY	DATE	Class Code	Drawing number	Rev
gmwewe	8/29/2013	0620	603802	


AN AUTODESK INVENTOR DRAWING

FOREST RIVER CLAIMS PROPRIETARY RIGHTS IN THE MATERIAL DISCLOSED HEREON. NEITHER THIS DRAWING NOR ANY REPRODUCTION THEREOF MAY BE USED TO MANUFACTURE ANYTHING WITHOUT WRITTEN PERMISSION FROM FOREST RIVER

CIRCUIT #	DISTRIBUTION CENTER PANEL LABEL	COLOR	FUSE
1	MAIN TV	YELLOW	15A
2	MONITOR PANEL	ORANGE	15A
3	LR CEILING LIGHTS	BROWN	15A
4	FURNACE / REFER	GREEN	15A
5	BATH / HALL / VANITY	PURPLE	15A
6	KITCHEN / CURB SIDE	BLUE	15A
7	REAR OVERHEAD / TRUNK LIGHTS	RED	15A
8	BR / OUTSIDE 12V TV	GRAY	15A
9	ROOF FANS / EC	TAN	15A
10	OUTSIDE EC	BLACK	15A

CIRCUIT #	BATTERY CONTROL CENTER PANEL LABEL	COLOR	FUSE
1	EMERGENCY START SWITCH (HOT)	GRAY	F-1
2	LIVING ROOM SLIDE-OUT	GREEN	F-2
3	BOOMERANG / TV OUTSIDE ENT CNTR	PINK	F-3
4	KITCHEN SLIDE-OUT	RED	F-4
5	ELECTRIC SEAT / DASH RADIO	YELLOW	F-5
6	BEDROOM SLIDE	BLACK	F-6
7	AUX / SUBWOOFER	BLUE	F-7
8	AWNING	BROWN	F-8
9	ARTIC PAC HEATERS	VIOLET	F-9
10	GROUND	WHITE	
11	BIM IGNITION	RED	
12	IGNITION IN	ORANGE	
13	EMERGENCY START SWITCHED	TAN	

NOTE:
ENTERTAINMENT CENTER IS AN OPTION AVAILABLE ON ALL FLOOR PLANS
BUNK IS AN OPTION AVAILABLE ON ALL FLOOR PLANS

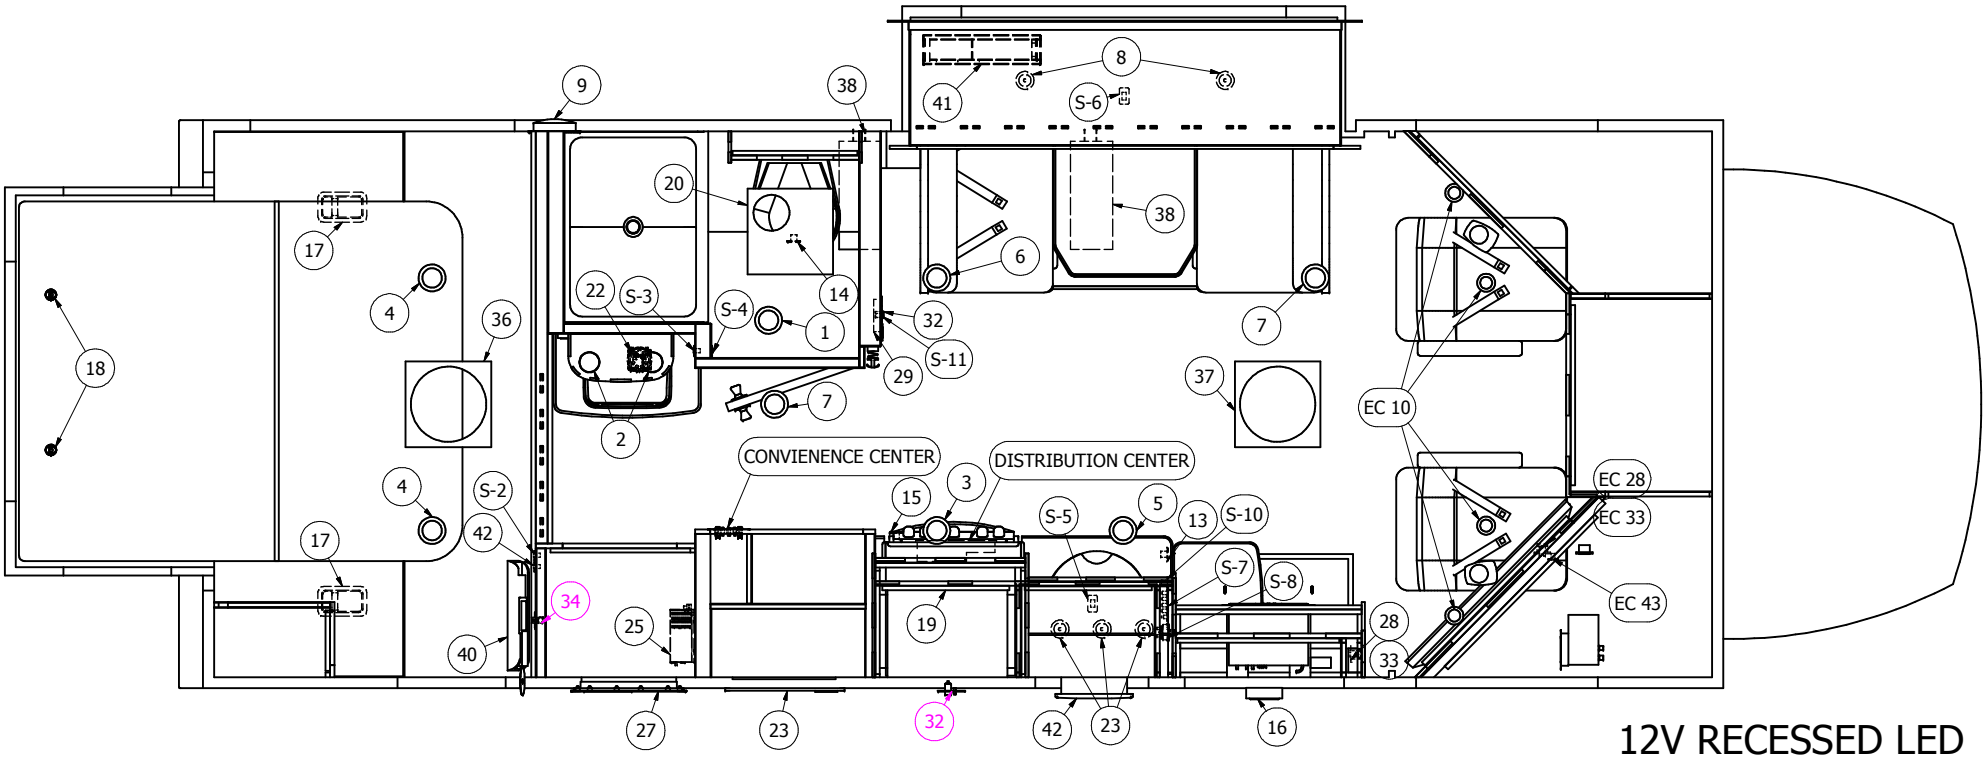

12V RECESSED LED

Used On
24R
2400 SS
2401 FR

UNLESS OTHERWISE SPECIFIED: DIMENSIONS ARE IN INCHES TOLERANCES FRACTIONS ± 1/8 ANGULAR ± 0.5° DECIMALS .XX ± .050 .XXX ± .010

▽ DENOTES CRITICAL ITEM - CODE OR FMVSS

FOREST RIVER INC, CLASS C DIVISION

Title: DIAGRAM, ELECTRICAL - 24R

DRAWN BY	DATE	Class Code	Drawing number	Rev
gmwewe	8/29/2013	620	603802	

AN AUTODESK INVENTOR DRAWING N/A Sheet: 3 of 6

FOREST RIVER CLAIMS PROPRIETARY RIGHTS IN THE MATERIAL DISCLOSED HEREON. NEITHER THIS DRAWING NOR ANY REPRODUCTION THEREOF MAY BE USED TO MANUFACTURE ANYTHING WITHOUT WRITTEN PERMISSION FROM FOREST RIVER

ITEM #	DESCRIPTION	WATTS	AMPS	QTY	TOTAL AMPS	CIRCUIT #	COLOR
1	LIGHT, 4.5" LED (BATH CEILING)	3.00	0.25	1	0.25	5	PURPLE
2	LIGHT, 3" LED (VANITY)	1.56	0.13	2	0.26	5	PURPLE
3	LIGHT, 4.5" LED (KIT_CEILING REAR)	3.00	0.25	1	0.25	3	BROWN
4	LIGHT, 4.5" LED (BR CEILING)	3.00	0.25	2	0.50	3	BROWN
5	LIGHT, 4.5" LED (KIT_CEILING FRONT)	3.00	0.25	1	0.25	3	BROWN
6	LIGHT, 4.5" LED (LR REAR)	3.00	0.25	1	0.25	3	BROWN
7	LIGHT, 4.5" LED (LR FRONT)	3.00	0.25	1	0.25	3	BROWN
8	LIGHT, 3" LED (S/O OH)	1.56	0.13	2	0.26	3	BROWN
9	LIGHT, DS OUTSIDE (SCARE)	25.20	2.10	1	2.10	3	BROWN
10	LIGHT, 3" LED (**EC** OPTION)	1.56	0.13	4	0.52	9	TAN
11	LIGHT, 4.5" LED W/SWITCH (BUNK)	4.80	0.40	2	0.80	9	TAN
12	LIGHT, 3" LED (KITCHEN OH)	1.56	0.13	3	0.39	6	BLUE
13	LIGHT, AISLE (ENTRY WAY)	3.00	0.25	1	0.25	6	BLUE
14	LIGHT, AISLE (BATH BASE)	3.00	0.25	1	0.25	6	BLUE
15	LIGHT, AISLE (KITCHEN BASE)	3.00	0.25	1	0.25	6	BLUE
16	LIGHT, PORCH	18.96	1.58	1	1.58	6	BLUE
17	LIGHT, PANCAKE SINGLE (TRUNK)	18.96	1.58	2	3.16	7	RED
18	LIGHT, ALUMINUM READING	1.80	0.15	2	0.30	7	RED
19	FAN / LIGHT, (KITCHEN STOVE VENT)	42.00	3.50	1	3.50	6	BLUE
20	FAN, BATH	19.80	1.65	1	1.65	9	TAN
21	AC CONTROL MODULE	0.00	0.00	1	0.00	9	TAN
22	PUMP, WATER	84.00	7.00	1	7.00	2	ORANGE
23	FURNACE	96.00	8.00	1	8.00	4	GREEN
24	CONVENIENCE CENTER	0.60	0.05	1	0.05	2	ORANGE
25	CONVERTER, 12V	0.00	0.00	1	0.00		
26	DISTRIBUTION CENTER	0.00	0.00	1	0.00		
27	HEATER, WATER	0.00	0.00	1	0.00	2	ORANGE
28	BOOSTER, ANTENNA	1.20	0.10	1	0.10	1	YELLOW
29	DETECTOR, LP / CO	0.96	0.08	1	0.08	6	BLUE
30	STEREO, DASH	180.00	15.00	1	15.00	11	YELLOW
31	REFER (MOMENTARY)	18.00	1.50	1	1.50	4	GREEN
32	RECEPT, 12V	0.00	0.00	2	0.00	7	RED
33	RECEPT, 12V / COAX (BOOSTER)	91.20	7.60	1	7.60	1	YELLOW
34	RECEPT, 12V/COAX, BR TV	60.00	5.00	1	5.00	8	GRAY

ITEM #	DESCRIPTION	WATTS	AMPS	QTY	TOTAL AMPS	CIRCUIT #	COLOR
35	LIGHT, AWNING	82.32	6.86	1	6.86	13	BROWN
36	FAN, BR FANTASTIC	26.40	2.20	1	2.20	9	TAN
37	FAN, LR FANTASTIC	26.40	2.20	1	2.20	9	TAN
38	HEATER PAD, ARCTIC PAC	72.00	6.00	2	12.00	14	VIOLET
*39	TV,JENSEN 32"_12V (OPTIONAL)	90.00	7.50	1	0.00	1	YELLOW
*40	TV, JENSEN 22"_12V, BR	60.00	5.00	1	0.00	8	GRAY
41	SUBWOOFER, JENSEN	180.00	15.00	1	15.00	12	BLUE
42	STEREO, JENSEN (OUTSIDE ENTERTAINMENT CENTER)	80.04	6.67	1	6.67	10	BLACK

SWITCHES		COLOR
S-1	SWITCH, DOUBLE (**EC** LIGHTS)	TAN
S-2	SWITCH, SINGLE (BR CEILING)	PINK
S-3	SWITCH, SINGLE (VANITY)	PURPLE
S-4	SWITCH, SINGLE (BATH)	PURPLE
S-5	SWITCH, SINGLE (KITCHEN OH)	BLUE
S-6	SWITCH, SINGLE (S/O O/H)	BROWN
S-7	SWITCH, 5-WAY (STEP WELL)	BLUE
S-8	SWITCH, 12V DISCONNECT	
S-9	SWITCH, SINGLE (BR S/O)	
S-10	SWITCH, AWNING	BLACK
S-11	SWITCH, DINETTE S/O	

12V RECESSED LED

DESCRIPTION	FUSE PANEL	COLOR	TOTAL CIRCUIT AMPS	TOTAL W/ OPTIONS
TOTAL - CIRCUIT #1 (15A)	DC	YELLOW	7.70	7.70
TOTAL - CIRCUIT #2 (15A)	DC	ORANGE	7.05	7.05
TOTAL - CIRCUIT #3 (15A)	DC	BROWN	3.86	3.86
TOTAL - CIRCUIT #4 (15A)	DC	GREEN	9.50	9.50
TOTAL - CIRCUIT #5 (15A)	DC	PURPLE	0.51	0.51
TOTAL - CIRCUIT #6 (15A)	DC	BLUE	6.30	6.30
TOTAL - CIRCUIT #7 (15A)	DC	RED	3.46	3.46
TOTAL - CIRCUIT #8 (15A)	DC	GRAY	5.00	5.00
TOTAL - CIRCUIT #9 (15A)	DC	TAN	2.97	7.37
TOTAL - CIRCUIT #10 (15A)	DC	BLACK	0.00	6.67
TOTAL - CIRCUIT #11 (J-5) (15A)	BCC	YELLOW	15.00	15.00
TOTAL - CIRCUIT #12 (J-7) (15A)	BCC	BLUE	0.00	15.00
TOTAL - CIRCUIT #13 (J-8) (15A)	BCC	BROWN	0.00	6.86
TOTAL - CIRCUIT #14 (J-9) (15A)	BCC	VIOLET	0.00	12.00
BATTERY CONTROL CENTER TOTAL CIRCUIT LOAD				48.86
TOTAL 12V CIRCUIT LOAD			**46.35**	**106.28**
CONVERTER SIZE			**31.5875**	**46.57**
Formula = 100% of first 20A+50% of 2nd 20A+25% of rest of amps				

LEGEND:
PLEASE REFER TO CHART FOR DESCRIPTIONS
* - AMPS REFLECT 12V RECEPT TO THE LEFT
(**EC**) - ENTERTAINMENT CENTER
S - INDICATES A SWITCH FROM CHART

NOTE
WHEN SERVICING, THE WIRE COLORS AT THE COMPONENT MAY DIFFER FROM THE ACTUAL CIRCUIT COLOR AT THE FUSE PANELS
SOME UNITS HAVE 2 CIRCUITS WITH THE SAME COLOR
REPLACEMENT BULBS FOR PANCAKE LIGHTS IS BULB **921**
REPLACEMENT BULBS FOR SCARE LIGHT IS BULB **1156**

Used On
24R
2400 SS
2401 FR

UNLESS OTHERWISE SPECIFIED:
DIMENSIONS ARE IN INCHES
TOLERANCES
FRACTIONS ± 1/8 ANGULAR ±0.5°
DECIMALS .XX ± .050 .XXX ± .010

▽ **DENOTES CRITICAL ITEM - CODE OR FMVSS**

FOREST RIVER INC, CLASS C DIVISION

Title: DIAGRAM, ELECTRICAL - 24R

DRAWN BY	DATE	Class Code	Drawing number	Rev
gmwewe	8/29/2013	620	603802	


AN AUTODESK INVENTOR DRAWING

FOREST RIVER CLAIMS PROPRIETARY RIGHTS IN THE MATERIAL DISCLOSED HEREON. NEITHER THIS DRAWING NOR ANY REPRODUCTION THEREOF MAY BE USED TO MANUFACTURE ANYTHING WITHOUR WRITTEN PERMISSION FROM FOREST RIVER

#	120 VAC DISTRIBUTION PANEL	FUSE
1	MAIN	30
2	MICROWAVE	15
3	WATER HEATER	15
4	REFERIDGERATOR	15
5	GROUND FAULT CIRCUIT INTERRUPTER (GFCI)	15
6	12V CONVERTER	15
7	AIR CONDITIONER	15

#	120 VAC RECEPT DESCRIPTION	QTY
1	RECEPT, DOUBLE (BR/WALL)	1
2	RECEPT, SINGLE (RANGE)	1
3	RECEPT, SINGLE (MICRO)	1
**4	RECEPT, SINGLE_DOUBLE (ENT.CTR)	2
*5	RECEPT, DOUBLE (BUNK)	1
6	RECEPT, DOUBLE (BED BASE)	2
7	RECEPT, DOUBLE (SLIDEOUT)	1
8	RECEPT, DOUBLE (KIT/OH)	2
9	RECEPT, GFCI DOUBLE (VANITY)	1
****10	RECEPT, SINGLE_DOUBLE (SAT RECIEVER)	1
11	RECEPT, GFCI DOUBLE (EXTERIOR)	1
12	RECEPT, GFCI SINGLE (REFER)	1

LEGEND:
* - BUNK OPTION
** - ENTERTAINMENT CENTER OPTION
*** - SATELLITE RECIEVER OPTION
G - GFCI CIRCUIT
R - 15A RECEPT
- REFER TO DESCRIPTION CHART
EX: *5 - R, THE * REPRESENTS UNIT OPTIONS, THE # REPRESENTS THE ITEM IN THE CHART, THE LETTER DESCRIBES THE TYPE OF RECEPT.
NOTE
RECEPTS LABLED "SINGLE_DOUBLE" ARE BASED ON UNIT OPTIONS. EXAMPLE THE SATELLITE RECEPT IS DOUBLE ON BUNK OPTIONS BUT SINGLE ON OVER HEAD ENTERTAINMENT CENTER OPTION.

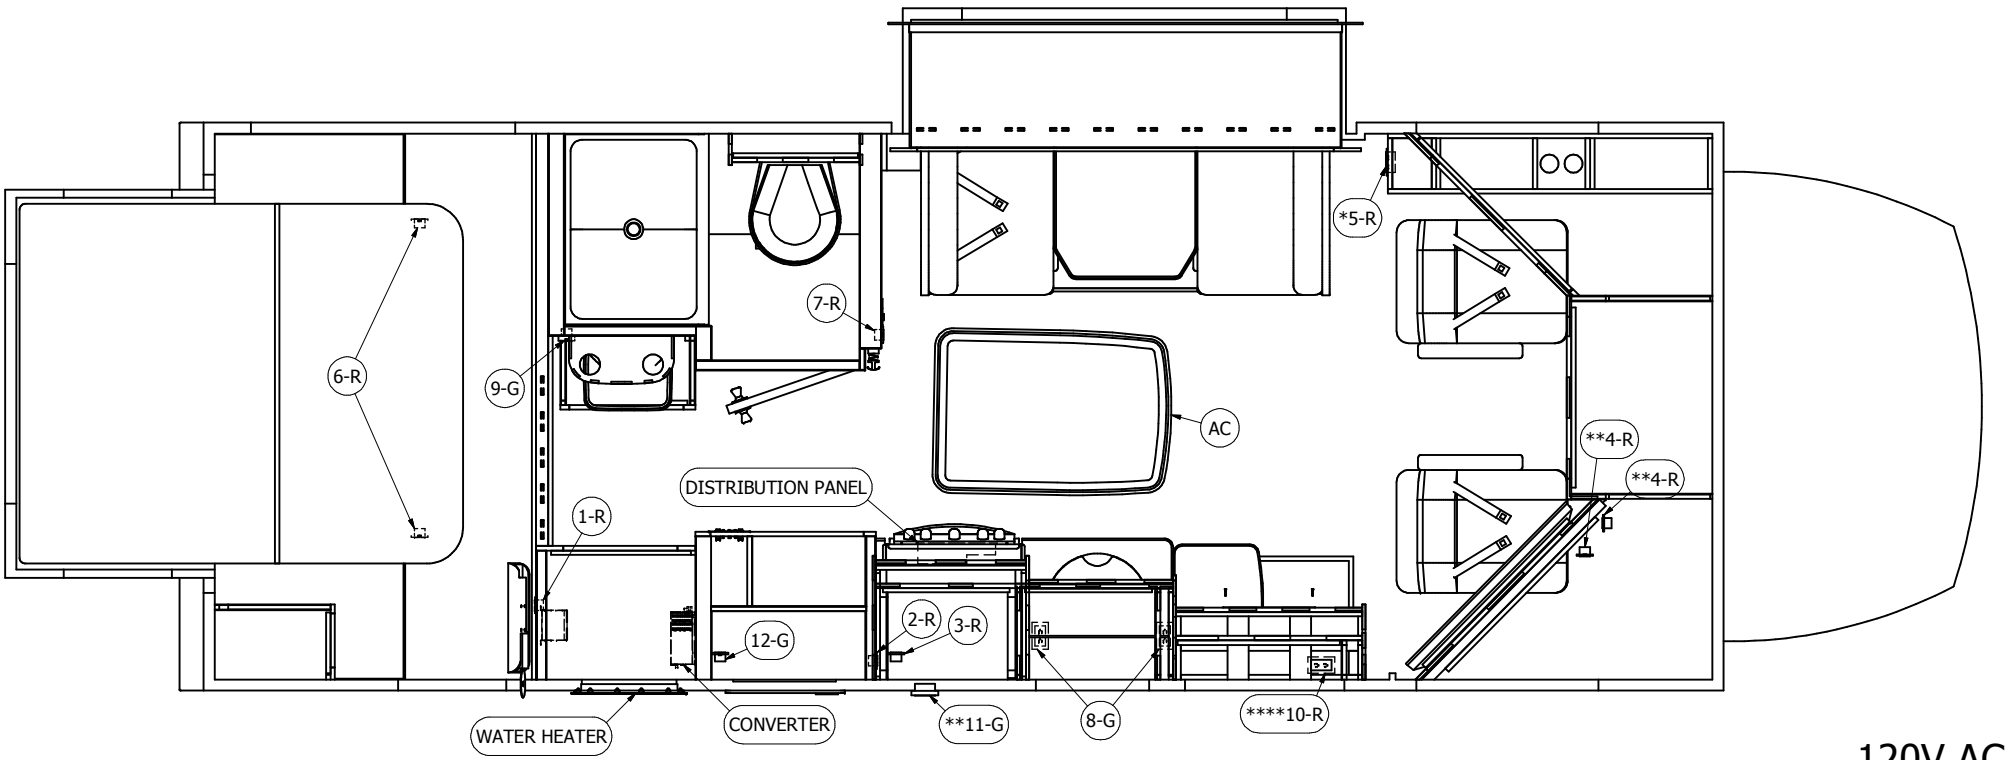

120V AC

Used On
24R
2400 SS
2401 FR

UNLESS OTHERWISE SPECIFIED: DIMENSIONS ARE IN INCHES
TOLERANCES
FRACTIONS ± 1/8 ANGULAR ± 0.5°
DECIMALS .XX ± .050 .XXX ± .010

▽ DENOTES CRITICAL ITEM - CODE OR FMVSS

FOREST RIVER INC, CLASS C DIVISION

Title: DIAGRAM, ELECTRICAL - 24R

DRAWN BY	DATE	Class Code	Drawing number	Rev
gmwewe	8/29/2013	620	603802	


AN AUTODESK INVENTOR DRAWING N/A Sheet: 5 of 6

FOREST RIVER CLAIMS PROPRIETARY RIGHTS IN THE MATERIAL DISCLOSED HEREON. NEITHER THIS DRAWING NOR ANY REPRODUCTION THEREOF MAY BE USED TO MANUFACTURE ANYTHING WITHOUR WRITTEN PERMISSION FROM FOREST RIVER

ITEM #	MISC PARTS LIST DESCRIPTION	QTY
1	SPEAKER, 5" ROUND CHASSIS	2
****2	SPEAKER, REAR SURROUND	2
****3	SPEAKER, FRONT SURROUND	2
4	SPEAKER, SUB	1
5	RECEPT, 12V / BOOSTER	3
6	SATELLITE DISH	1
7	ANTENNA, WINEGUARD	1
8	THERMOSTAT	1
9	SATELLITE USER INTERFACE	1
10	BOX, SATELLITE CONTROL	1
11	RECEPT, PARK CABLE	1
**12	TV, VIZIO 42" 120 V 62.2 AMPS	1

ITEM #	MISC PARTS LIST DESCRIPTION	QTY
13	DETECTOR, SMOKE	1
14	RECEPT, 12V / COAX/ CABLE	1
**15	STEREO EC, OUTDOOR	1
***16	RECIEVER, DISH SATELLITE	1
17	SWITCH, TRANSFER	1
18	AIR CONDITIONER	1
19	CONVERTER, WFCO 55A	1
20	DISTRIBUTION CENTER, WFCO 30A	1
21	HEATER, WATER	1
22	SLIDE-OUT CONTROLLER (BR)	
23	SLIDE-OUT CONTROLLER (DINETTE)	

LEGEND:
* - BUNK OPTION
** - ENTERTAINMENT CENTER OPTION
*** - SATELLITE RECIEVER OPTION
**** - SURROUND SOUND OPTION

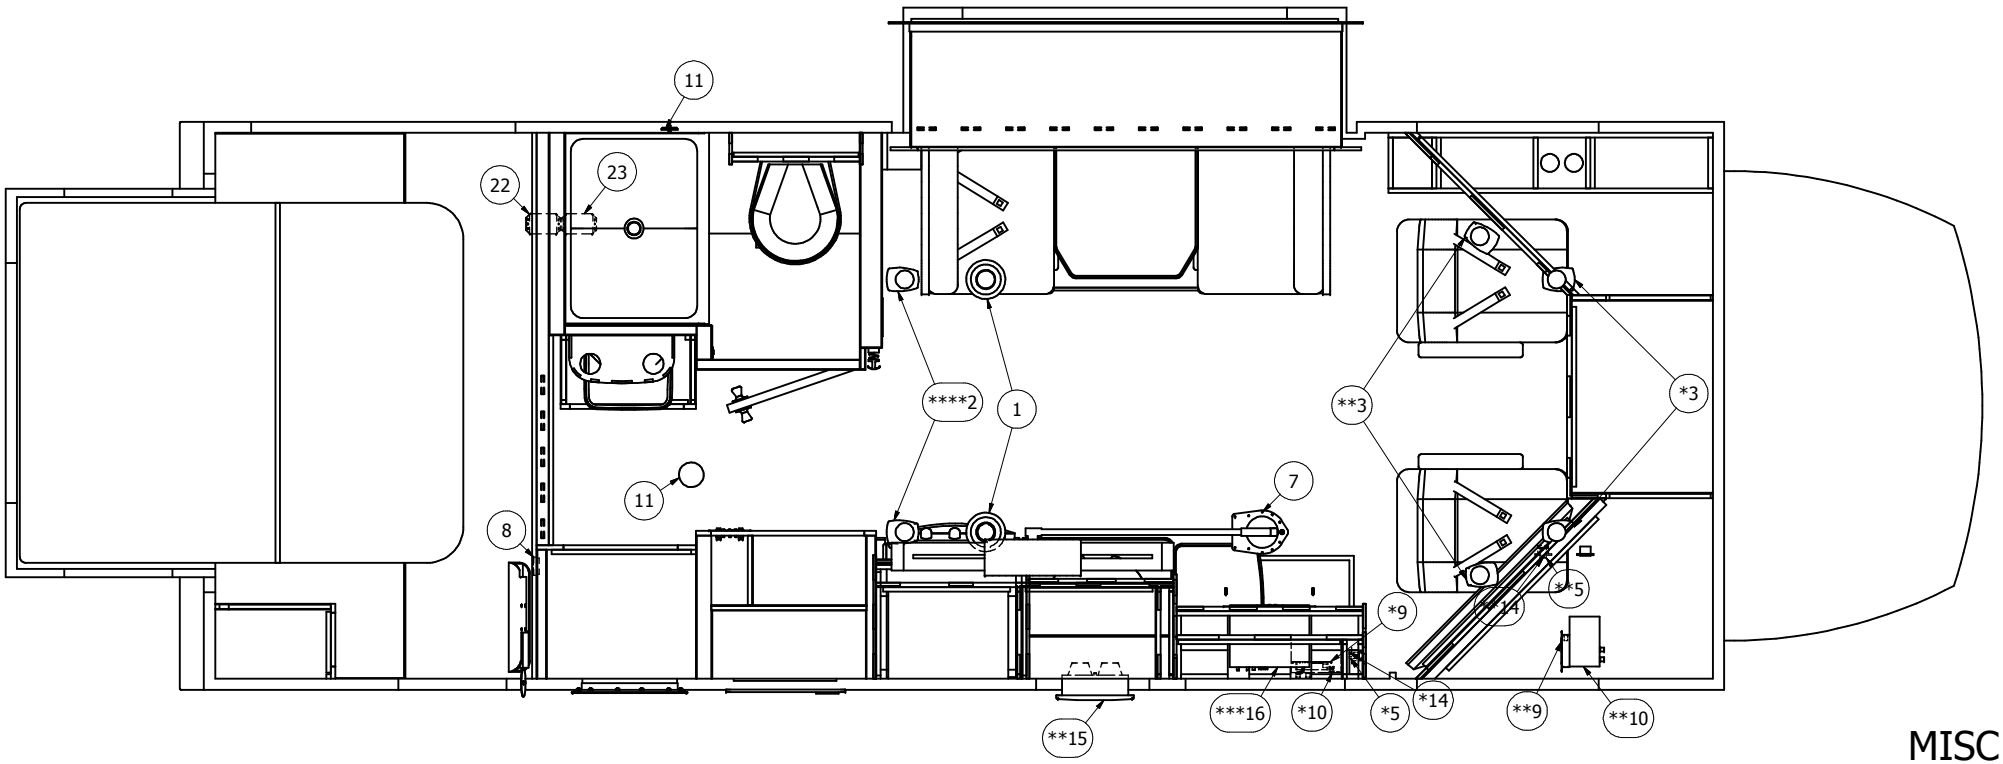

MISC

Used On
24R
2400 SS
2401 FR

UNLESS OTHERWISE SPECIFIED: DIMENSIONS ARE IN INCHES
TOLERANCES
FRACTIONS ± 1/8 ANGULAR ± 0.5°
DECIMALS .XX ± .050 .XXX ± .010

DRAWN BY: gmwewe | DATE: 8/29/2013

▽ DENOTES CRITICAL ITEM - CODE OR FMVSS

FOREST RIVER INC, CLASS C DIVISION

Title: DIAGRAM, ELECTRICAL - 24R

Class Code	Drawing number	Rev
620	603802	

AN AUTODESK INVENTOR DRAWING | N/A | Sheet: 6 of 6

FOREST RIVER CLAIMS PROPRIETARY RIGHTS IN THE MATERIAL DISCLOSED HEREON. NEITHER THIS DRAWING NOR ANY REPRODUCTION THEREOF MAY BE USED TO MANUFACTURE ANYTHING WITHOUR WRITTEN PERMISSION FROM FOREST RIVER